

INNOTECH PVC WINDOW SECTIONS WITH WOOD SIDING

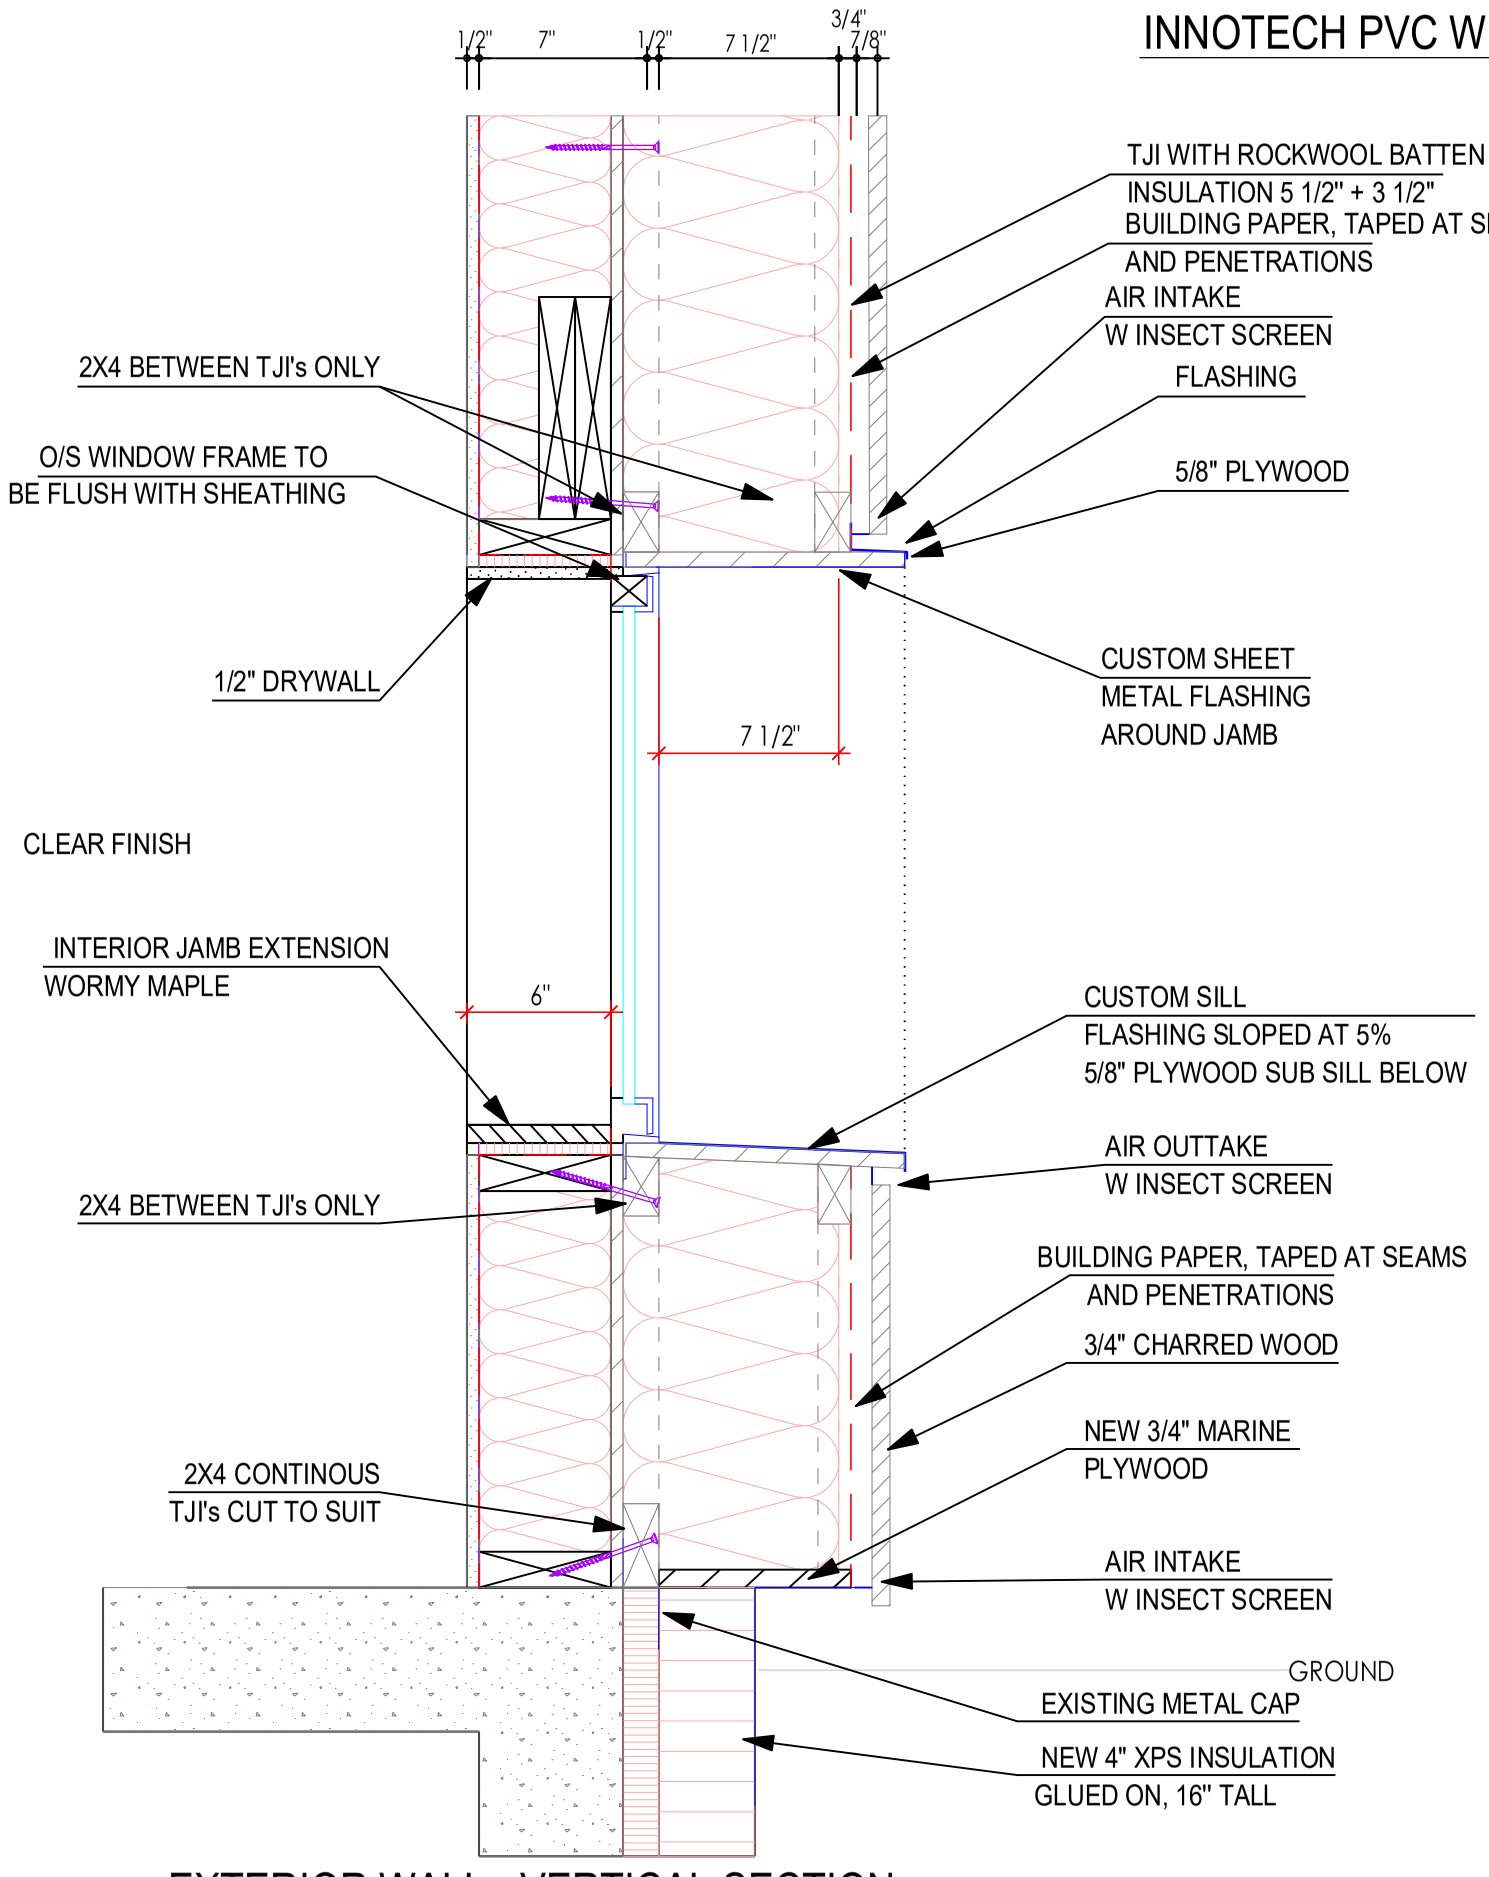

EXTERIOR WALL - VERTICAL SECTION

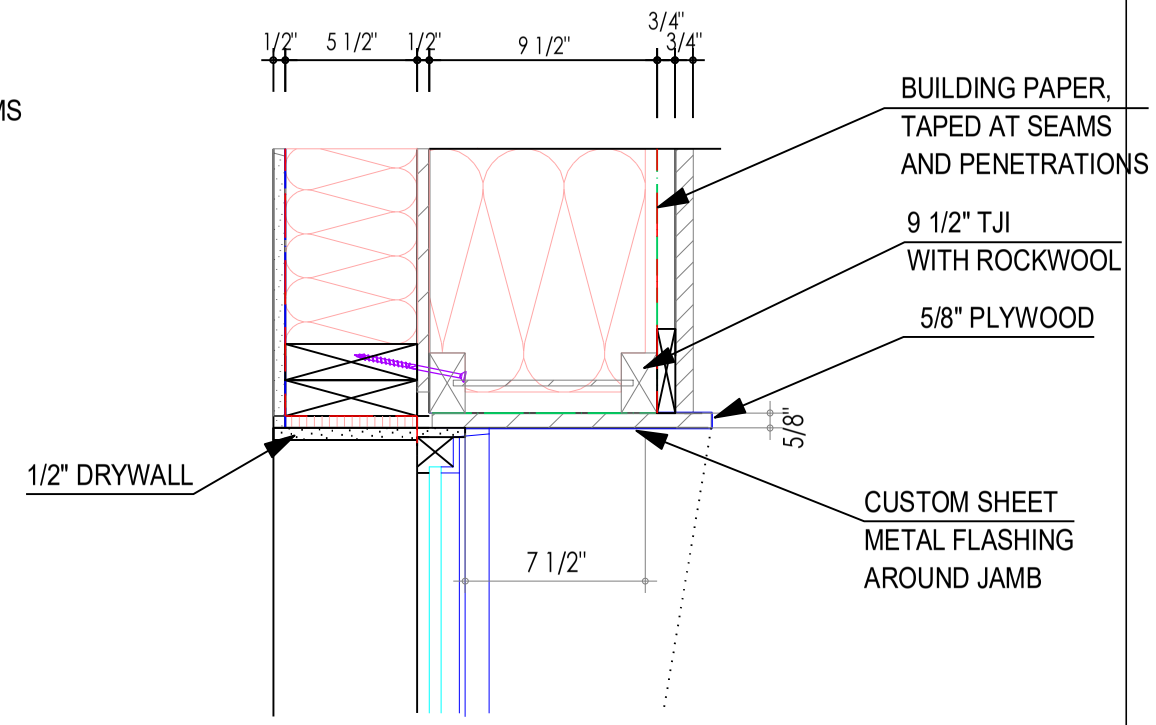

WINDOW SECTION- TOP VIEW

EXTERIOR WALL BUILD UP	R50	
DRYWALL	1/2"	EXISTING
VAPOR BARRIER		EXISTING
2X6 FRAMING	5 1/2"	EXISTING
w GLASS FIBER INSULATION		EXISTING
PLYWOOD SHEATHING	1/2"	EXISTING
STUCCO		EXISTING
TJI LARSEN TRUSS	9 1/2"	NEW
W ROCKWOOL INSULATION	9"	NEW
BUILDING PAPER		
STRAPPING	3/4"	NEW
CEDAR T&G SIDING	3/4"	NEW

TJI CONNECTION

FASTEN TJI TO FRAMING WITH
HECO TOPIX 6 X 140 MM SCREWS HORIZONTALLY
AT THE TOP AND BOTTOM WALL SILLS

SPACING AND SCREWS YET TO BE CALCULATED

DRAWING INDEX

E1	WINDOW SECTIONS WITH WOOD SIDING
E2	WINDOW SECTIONS WITH STONE SIDING
E3	WINDOW SECTIONS WITH STEEL SIDING

SUSTAINABLE & PASSIVE HOMES
HSS
DESIGN BUILD

REVISIONS	DATE
1 DETAILS EW	10/15/21
2	
3	
4	
5	
	MM-DD-YY

DRAWN BY	DATE
RS	30.12.21

RAYNOLDS RESIDENCE — PROJECT #


EXTERIOR WALL RETROFIT

SCALE: 1/ 1/2" = 1'-0"


SHEET NUMBER

E1

INNOTECH PVC WINDOW SECTIONS WITH STEEL SIDING

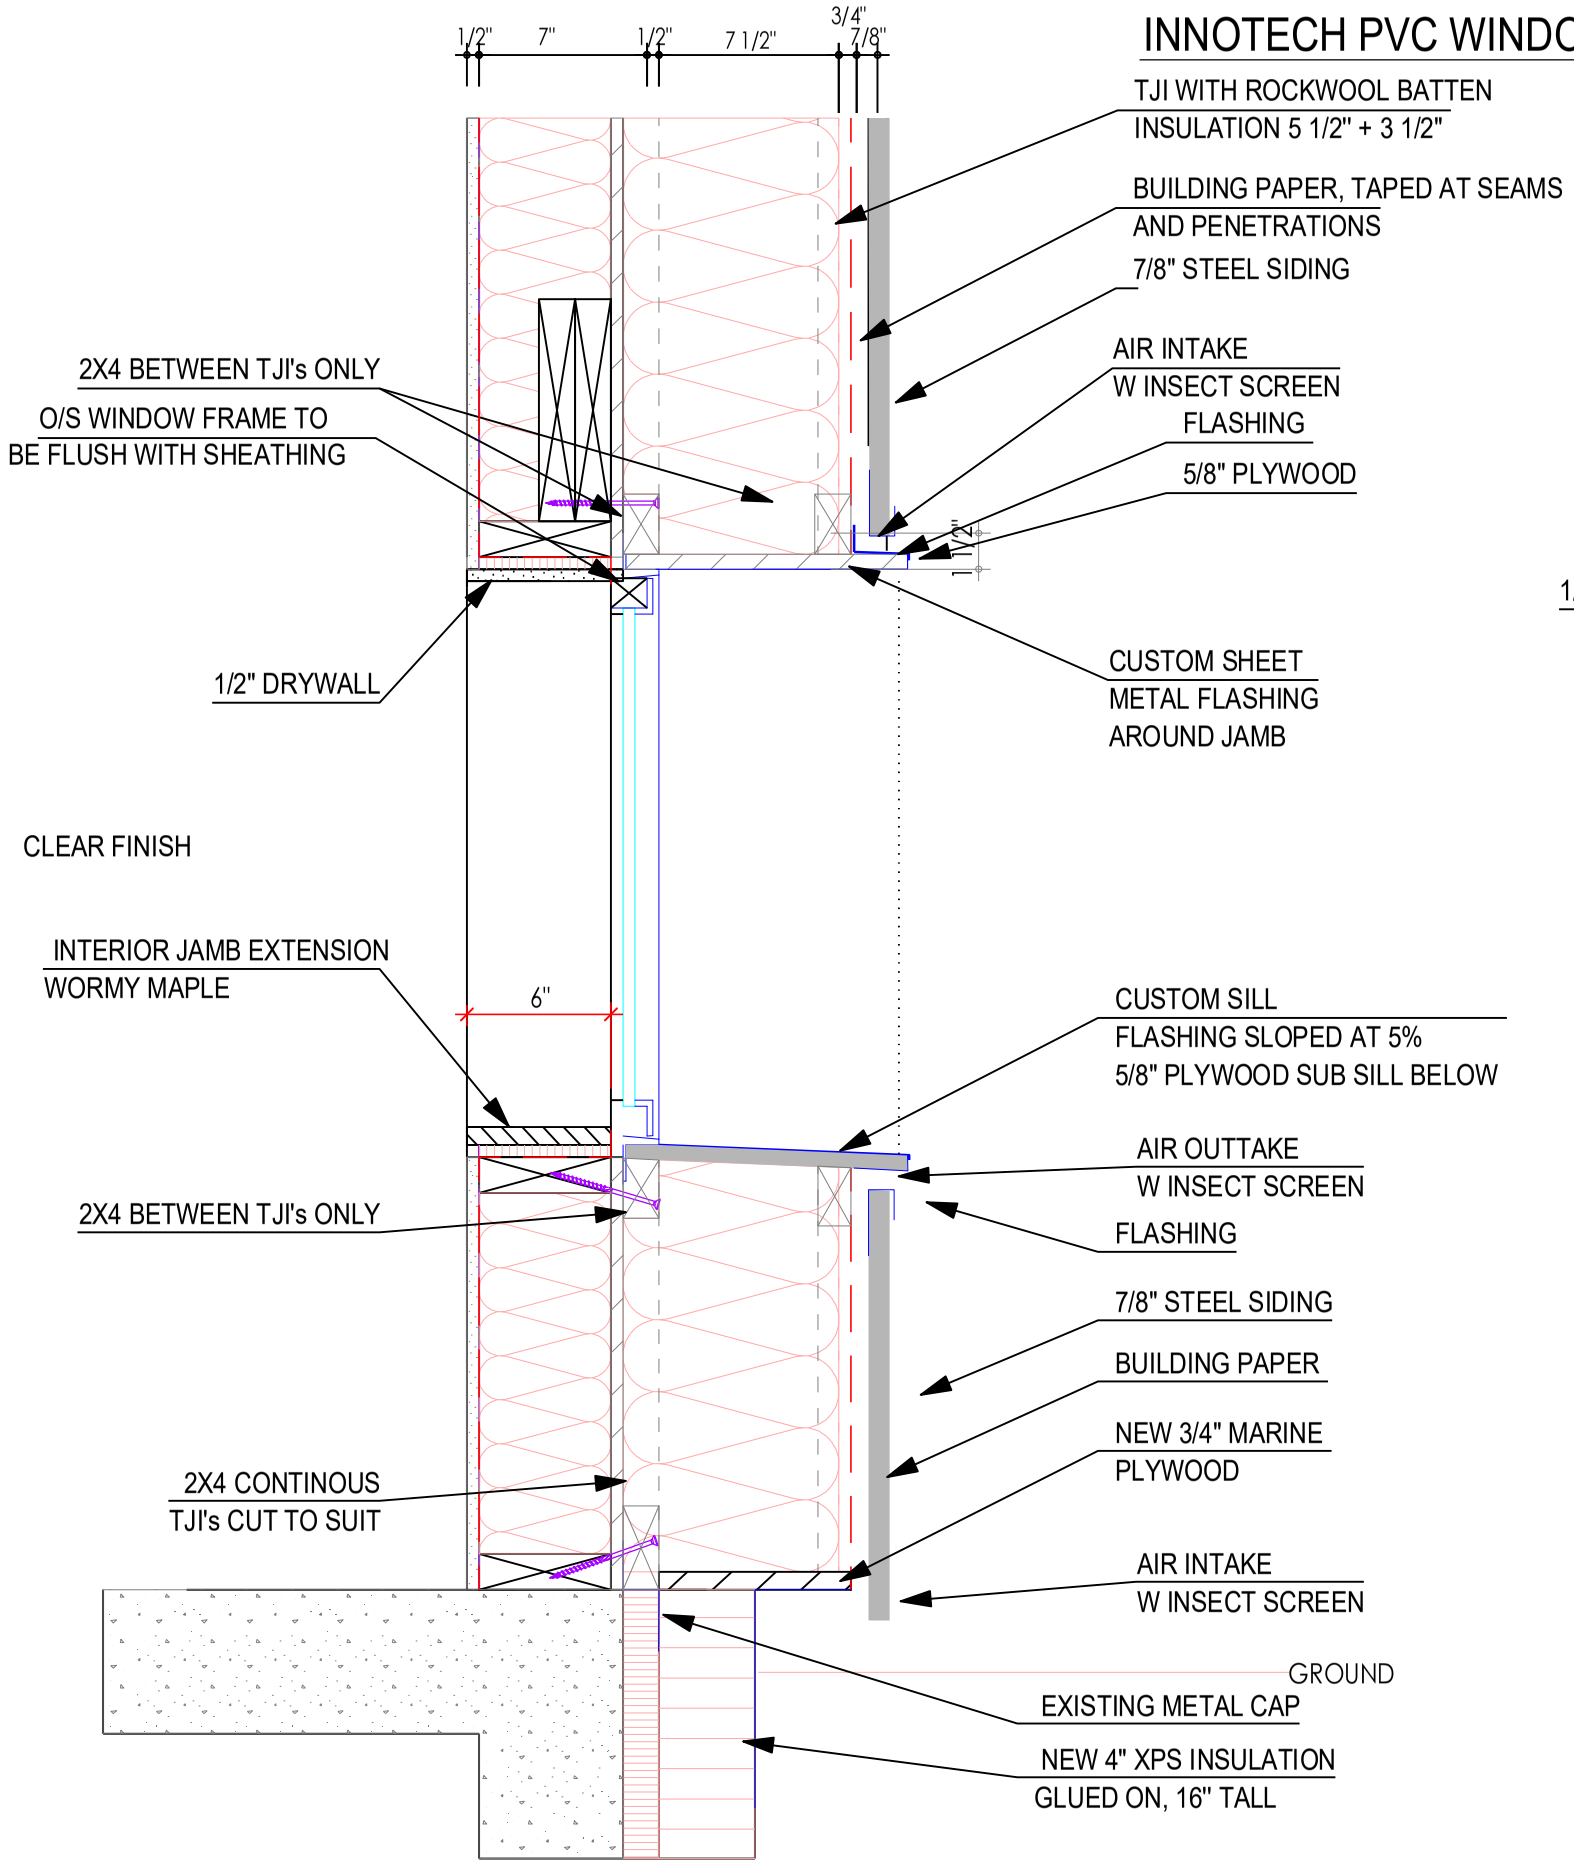

EXTERIOR WALL - VERTICAL SECTION

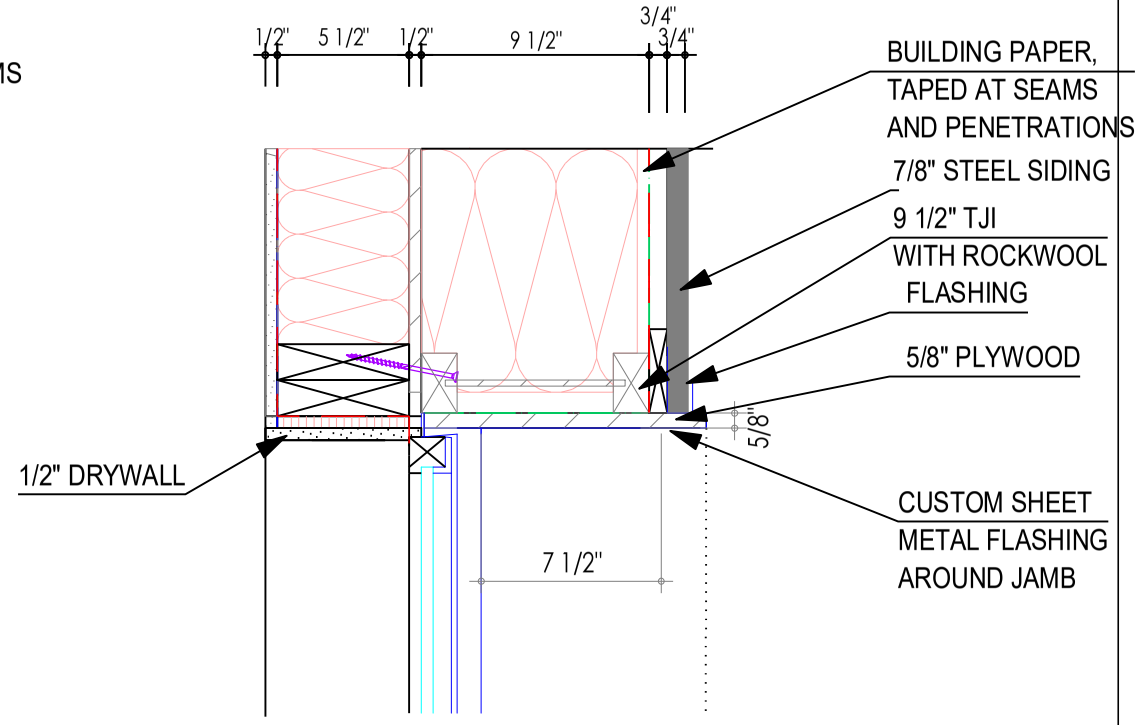

WINDOW SECTION- TOP VIEW

EXTERIOR WALL BUILD UP **R50**

DRYWALL	1/2"	EXISTING
VAPOR BARRIER		EXISTING
2X6 FRAMING	5 1/2"	EXISTING
w GLASS FIBER INSULATION		EXISTING
PLYWOOD SHEATHING	1/2"	EXISTING
STUCCO		EXISTING
TJI LARSEN TRUSS	9 1/2"	NEW
W ROCKWOOL INSULATION	9"	NEW
BUILDING PAPER		
STRAPPING	3/4"	NEW
STEEL SIDING	7/8"	NEW

TJI CONNECTION

FASTEN TJI TO FRAMING WITH
HECO TOPIX 6 X 140 MM SCREWS HORIZONTALLY
AT THE TOP AND BOTTOM WALL SILLS

SPACING AND SCREWS YET TO BE CALCULATED

DRAWING INDEX

E1	WINDOW SECTIONS WITH WOOD SIDING
E2	WINDOW SECTIONS WITH STONE SIDING
E3	WINDOW SECTIONS WITH STEEL SIDING

SUSTAINABLE & PASSIVE HOMES
HSS
DESIGN BUILD

REVISIONS		DATE
1	DETAILS EW	20/11/18
2		
3		
4		
5		
		MM-DD-YY

DRAWN BY	DATE
RS	30.12.21

ADAMS RESIDENCE — PROJECT #

EXTERIOR WALL RETROFIT

SCALE: 1/ 1/2" = 1'-0"

SHEET NUMBER

E3