


NEW HIGH PERFORMANCE
TRI-GLAZED LOW E ARGON
WINDOWS.

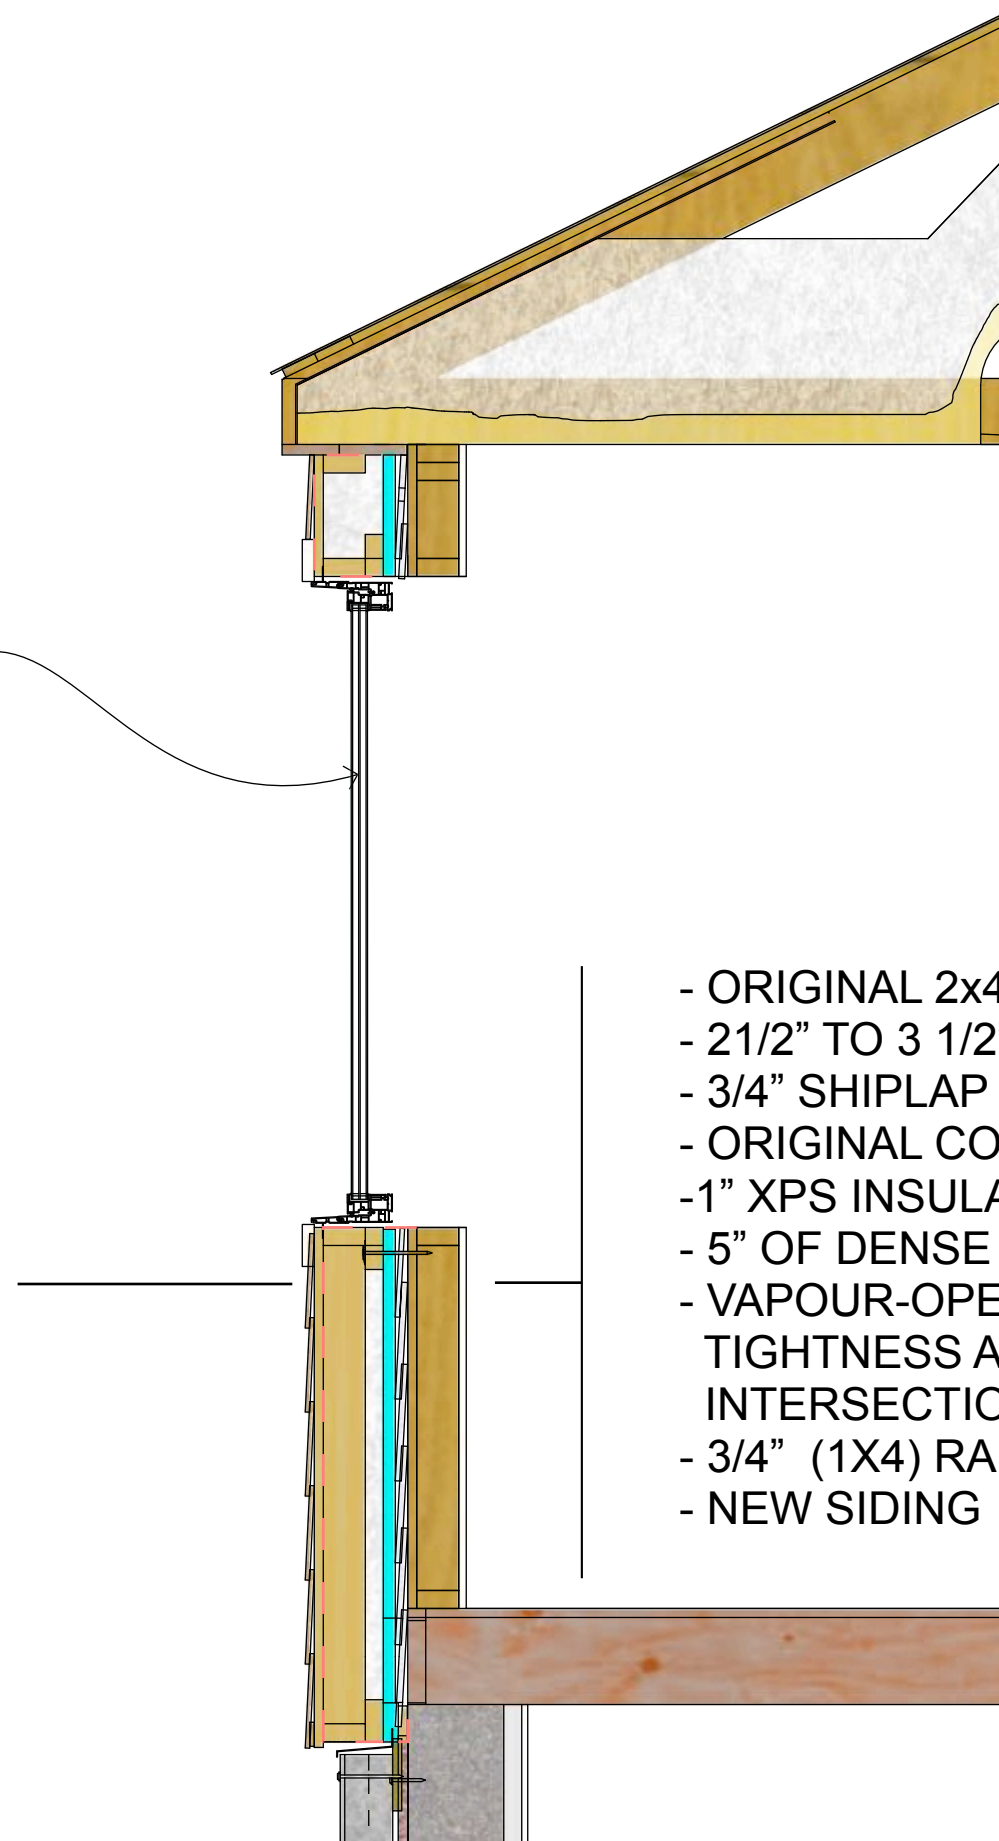

- ORIGINAL 2x4 FRAMING
- 2 1/2" TO 3 1/2" ROCKWOOL
- 3/4" SHIPLAP
- ORIGINAL COMPOSITE SIDING
- 1" XPS INSULATION
- 5" OF DENSE CELLULOSE IN 2X4 FRAMING
- VAPOUR-OPEN WRB SEALED FOR AIR AND WATER TIGHTNESS AT ALL LAPS, PENETRATIONS, AND INTERSECTIONS WITH FOUNDATION AND ATTIC
- 3/4" (1X4) RAIN SCREEN BATTENS
- NEW SIDING